Created by demo-version of Universal Document Converter. Full version doesn't add this stamp.
WWW.PRINT-DRIVER.COM

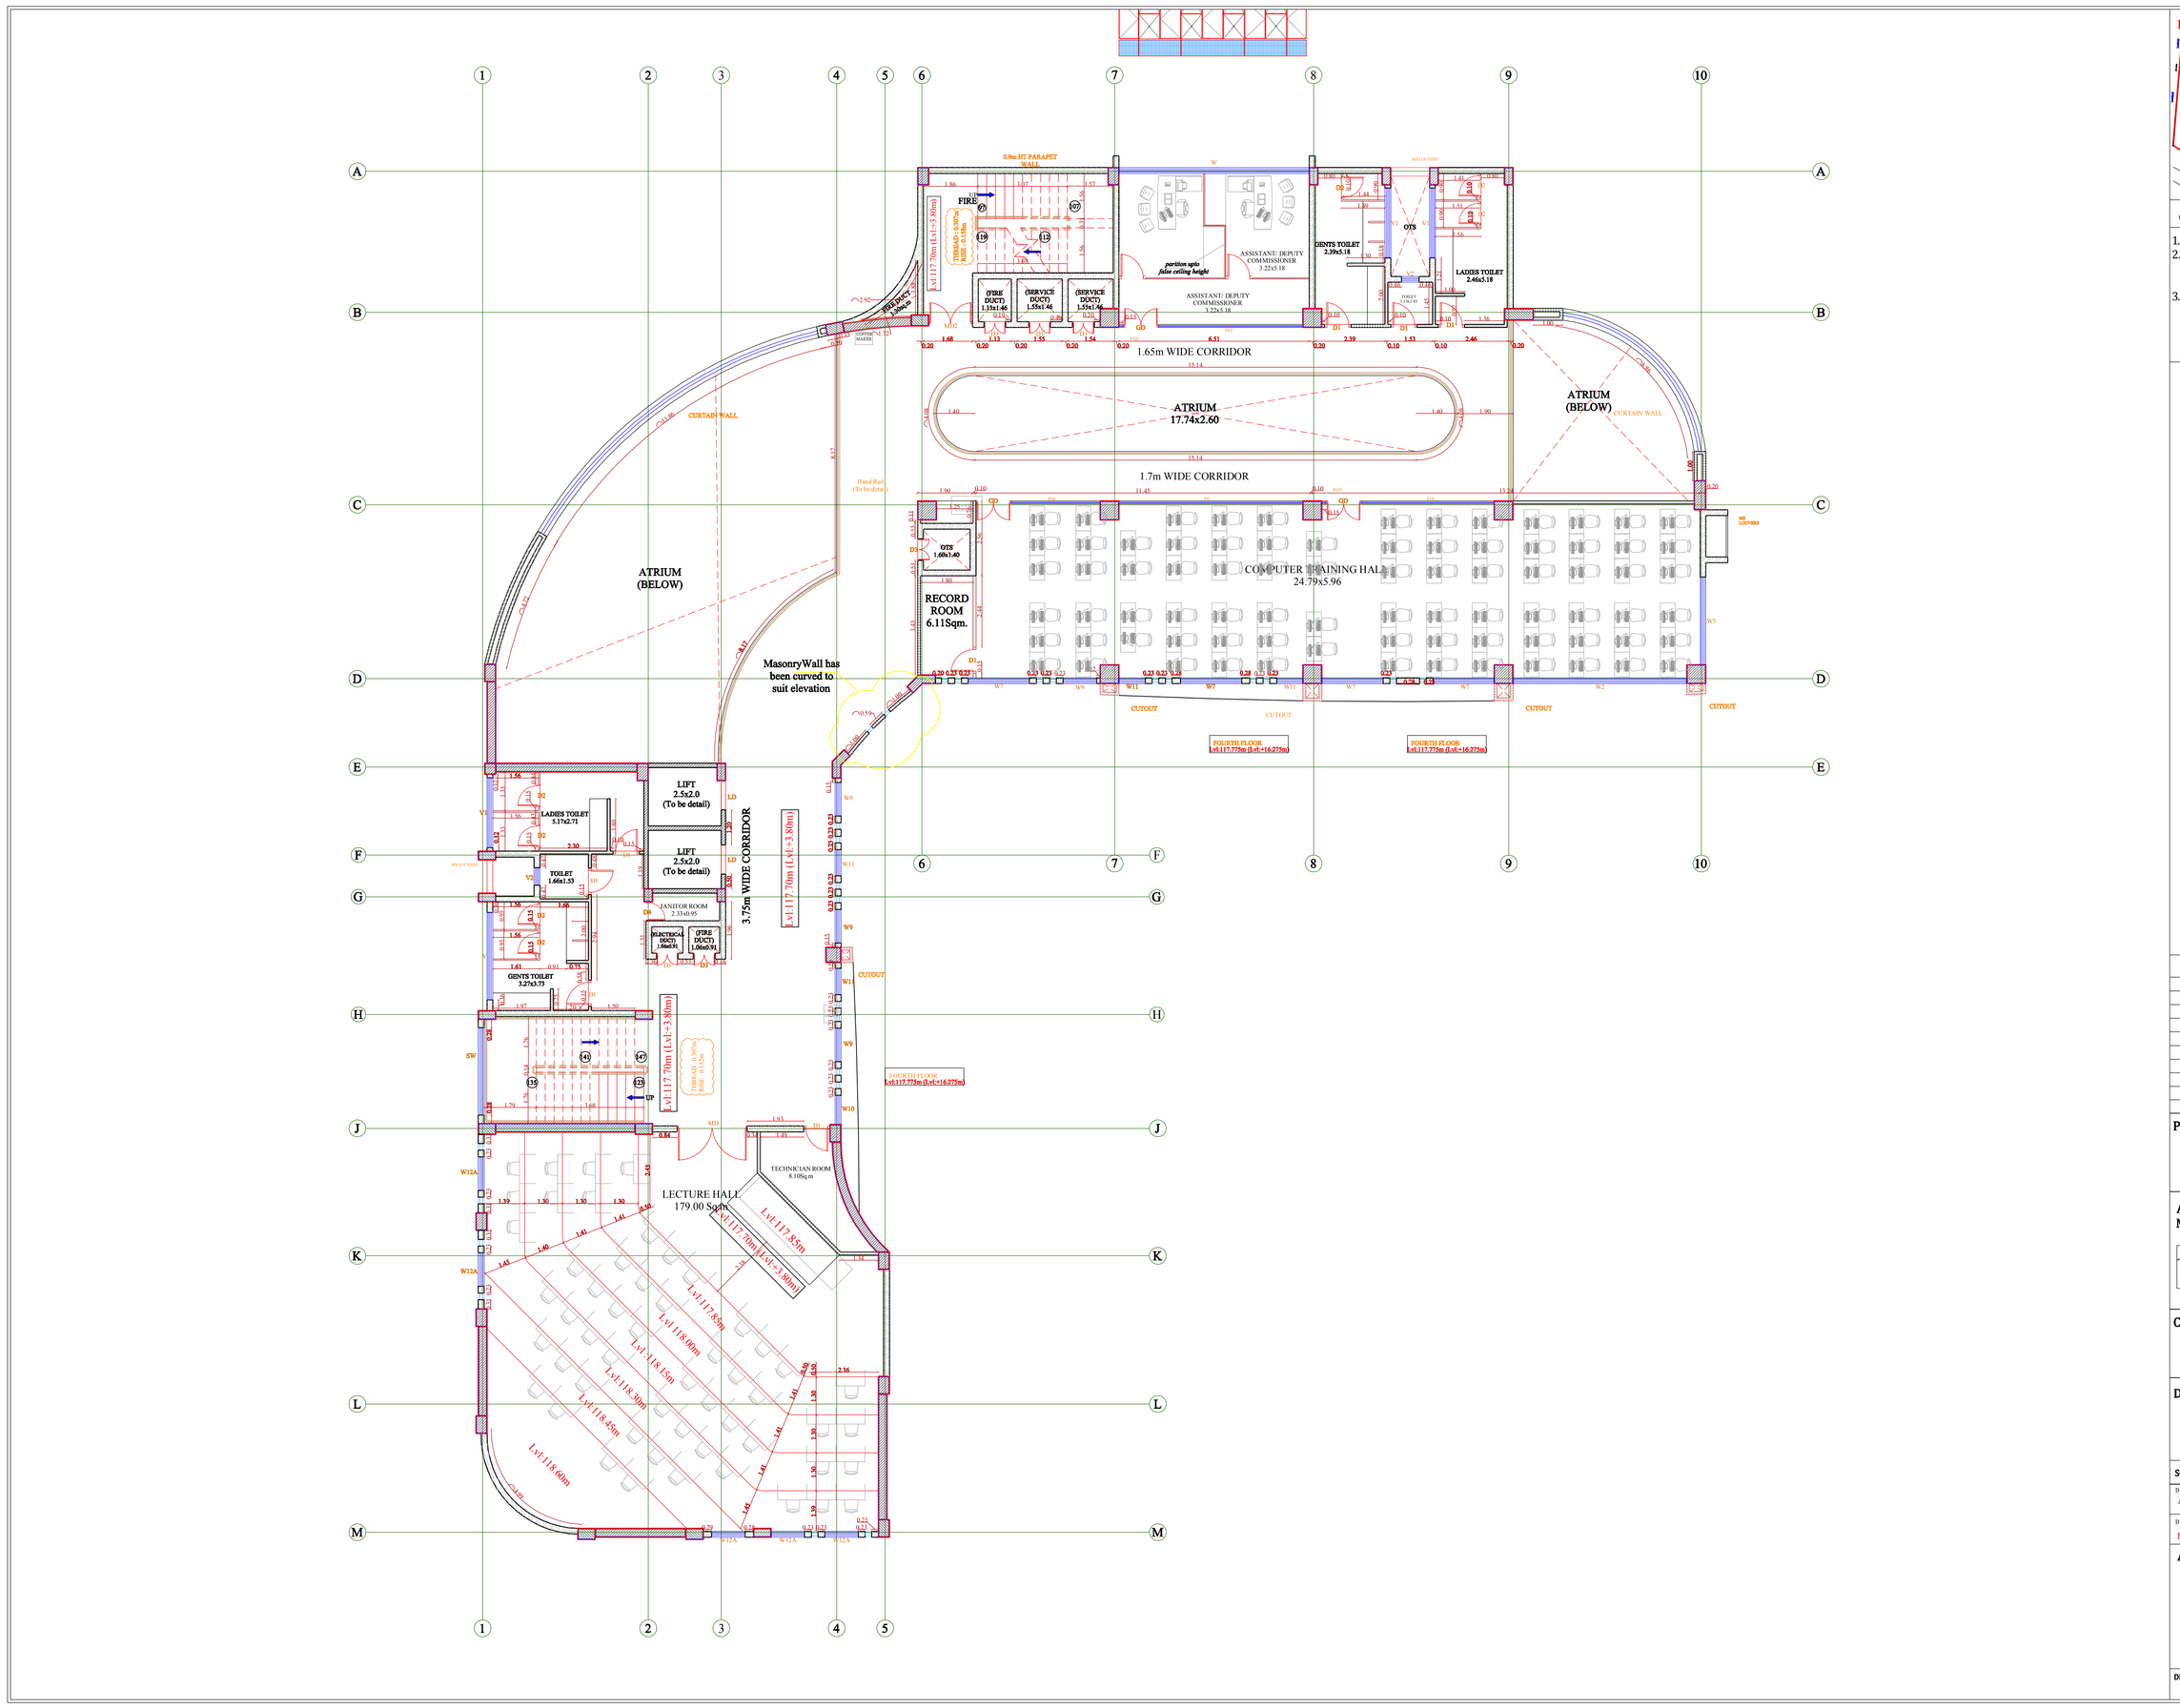

KEY PLAN:

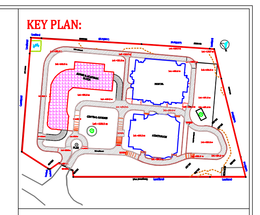

GENERAL NOTES:

1. All dimensions are in m.
2. This drawing is the sole property of "CSAPL" and cannot be reproduced in any form without our prior permission
3. Any discrepancies in the drawing should be brought to the notice of the architect immediately.

REVISIONS :

NO	DATE	DETAILS
R-1	06.11.2014	FOR APPROVALS
R-0	01.09.2014	FOR DISCUSSION

PROJECT:

NATIONAL ACADEMY OF CUSTOMS, EXCISE AND NARCOTICS.

ARCHITECTURAL & PROJECT MANAGEMENT CONSULTANTS :

CSAPL
CS Tower,214/ 6&7 UVS Garden,
Ramakrishna Road, Saligramam, Chennai-656 106 .
PH : 04427-24650996,6557755.
Email: csapl@vsnl.com, Web:www.csapl.co.in

CLIENT:

NBCC , NEW DELHI.

DRAWING NO/TITLE:

AR-AC-506
ADMIN & ACADEMIC BLOCK-
FURNITURE LAYOUT
FOURTH FLOOR PLAN

ORIENTATION

SCALE : 1:100

DATE : 13-06-2013

DESIGN :	CLARCH :	RLARCH :
AR:	AR: KS	AR: KS
DRAWN :	Ch. Qs./QS :	PM :
ER:	ER:	ER:

ARCHITECT :-

DRAWING PATH :