Created by demo-version of Universal Document Converter. Full version doesn't add this stamp.
WWW.PRINT-DRIVER.COM

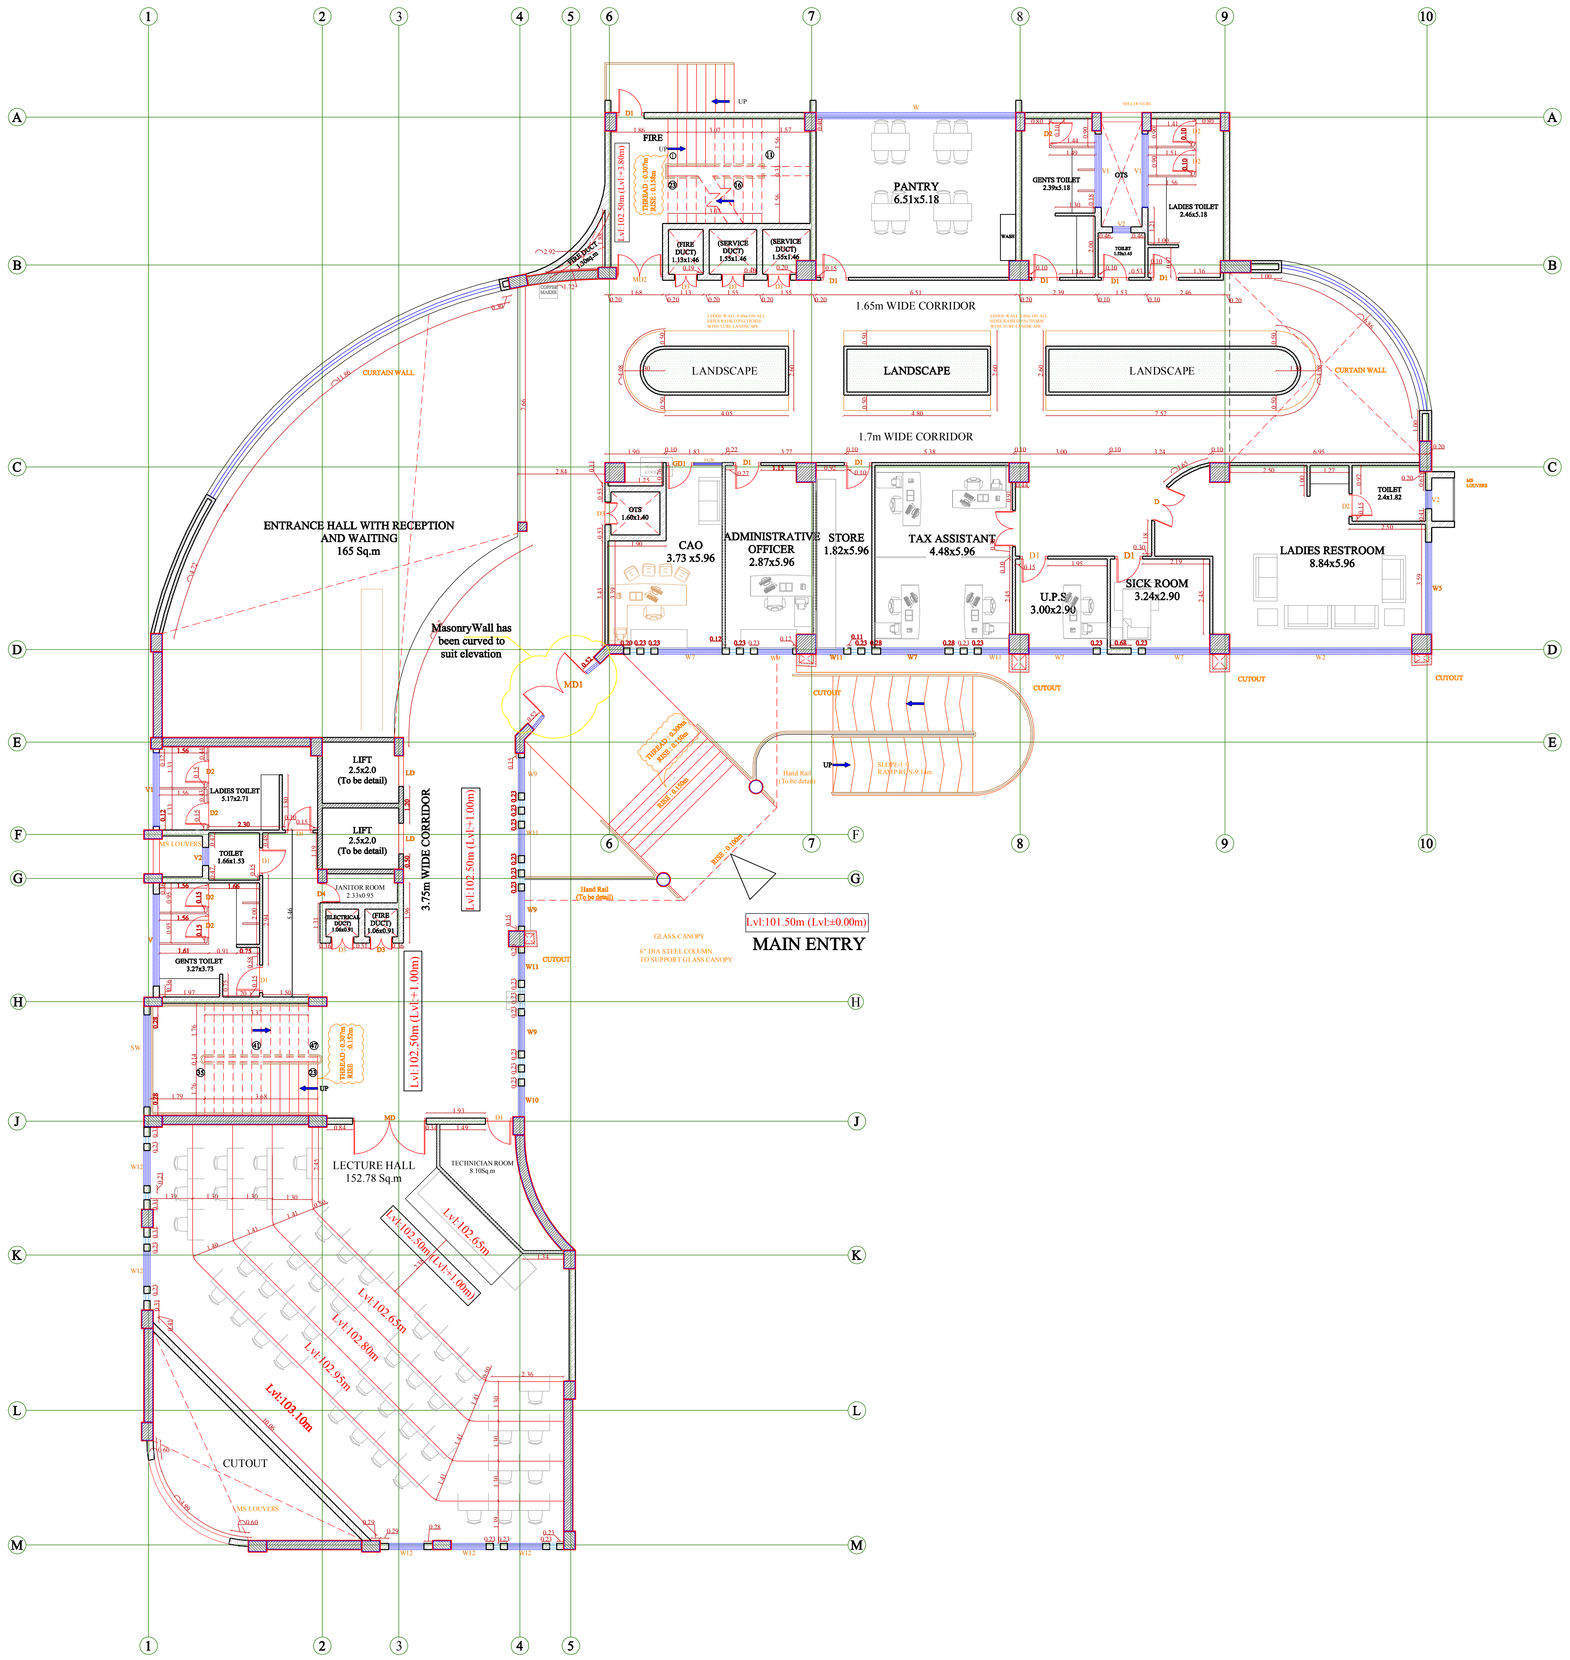

KEY PLAN:

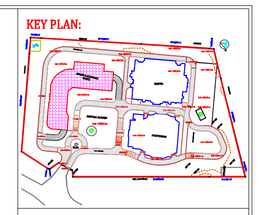

GENERAL NOTES:

1. All dimensions are in m.
2. This drawing is the sole property of "CSAPL" and cannot be reproduced in any form without our prior permission
3. Any discrepancies in the drawing should be brought to the notice of the architect immediately.

REVISIONS :

NO	DATE	DETAILS
R-1	06.11.2014	FOR APPROVALS
R-0	01.09.2014	FOR DISCUSSION

PROJECT:

NATIONAL ACADEMY OF CUSTOMS, EXCISE AND NARCOTICS.

ARCHITECTURAL & PROJECT MANAGEMENT CONSULTANTS :

CSAPL
C5 Towers,24/647385 Garden,
Kandankovai Road , Nagapattinam, Salem-636 016 .
Ph : 0427-2440965,6557755.
Email: csl@csaplco.in, Website:www.csapl.co.in

CLIENT:

NBCC , NEW DELHI

DRAWING NO/TITLE:

AR-AC-502
ADMIN & ACADEMIC BLOCK-
FURNITURE LAYOUT
GROUND FLOOR PLAN

ORIENTATION

SCALE : 1:100	DATE : 13/06/2013	
DESIGN : AR:	CLARCH : AR: KS	SLARCH : AR: KS
DRAWN : ER:	CL Qs/QS : ER:	PM : ER:

ARCHITECT :-

DRAWING PATH :